FILED KAKAP44119 RCVD:1998-02-19 PRNT: 2007-11-01-10.04.37.303357

20-NO

PLAN OF SUBDIVISION OF BLOCK 'O', D. L. 1355, O. D. Y. D.

PLAN No. KAP44119


DEPOSITED IN THE LAND TITLE OFFICE AT KAMLOOPS, B.C., THIS 21ST DAY OF NOV. 1990

Deputy Registrar

KD92426

BCGS No. 82 L.035

SCALE 1 : 500 (All distances are in metres and decimals thereof)

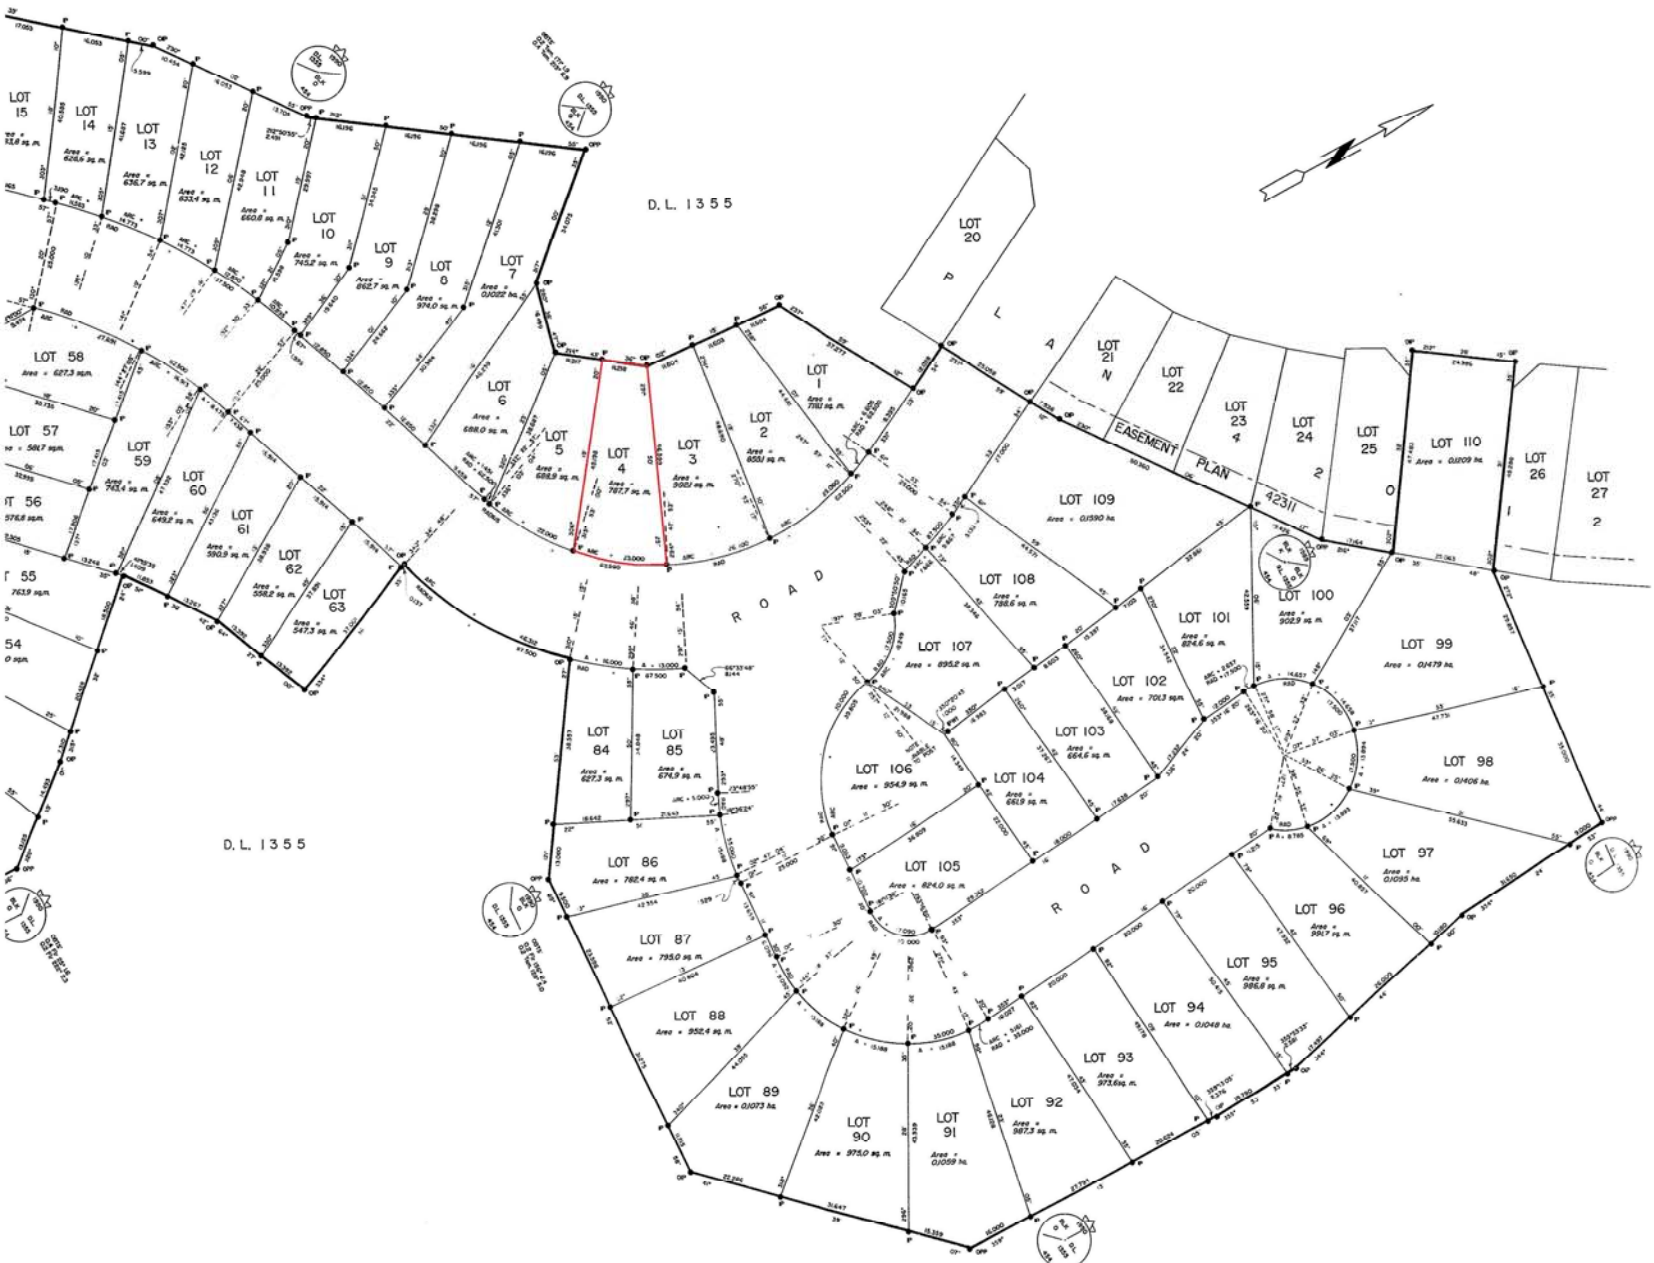

LEGEND

BEARINGS ARE ASTRONOMIC AND DERIVED FROM SURVEY OF BLOCK O.

- ● OP DENOTES OLD IRON POST FOUND
- ● IP DENOTES IRON POST SET
- ● OPP DENOTES OLD PIPE POST FOUND
- OBTS DENOTES OLD BEARING TREE FOUND

BEARING TREE BEARINGS ARE MAGNETIC.

19 91

APPROVED UNDER THE LAND TITLE ACT THIS DAY OF November 1990

APPROVING OFFICER FOR THE MINISTER OF TRANSPORTATION AND HIGHWAYS

OWNER:
SILVER STAR MOUNTAIN RESORTS LTD.
Inc. No. 42067

Authorized Signatory

Witness

Address

Occupation

F/A KE19765; G/C KE19764

CANADIAN IMPERIAL BANK OF COMMERCE

Authorized Signatory

Authorized Signatory

WITNESS AS TO BOTH SIGNATURES

Name

Address

Occupation

A Commissioner for taking Affidavits for British Columbia

THIS PLAN LIES WITHIN THE REGIONAL DISTRICT OF NORTH OKANAGAN.

I, R.N. SHORTT, A BRITISH COLUMBIA LAND SURVEYOR, OF VERNON, IN BRITISH COLUMBIA, CERTIFY THAT I WAS PRESENT AND PERSONALLY SUPERINTENDED THE SURVEY REPRESENTED BY THIS PLAN, AND THAT THE SURVEY AND PLAN ARE CORRECT. THE SURVEY WAS COMPLETED ON THE 7th DAY OF DECEMBER, 1990.

R.N. SHORTT, B.C.L.S.

RUSSELL N. SHORTT
British Columbia Land Surveyor
2801-32nd Street, Vernon, B.C.
545-0511 FAX 545-2741
F.B. 614, 615 & 616 FILE No. 12698

V2956