SHEET 5 OF 7 SHEETS

STRATA LOTS 1, 23–33, 57–63, LCP & COMMON PROPERTY, THIRD FLOOR.


STRATA PLAN KAS3727
Phase 1 & 2

[redacted]

B.C.G.S. No. 82L.024

SCALE 1: 200 (All distances are in metres and decimals thereof)

0m 4m 8m 12m 16m

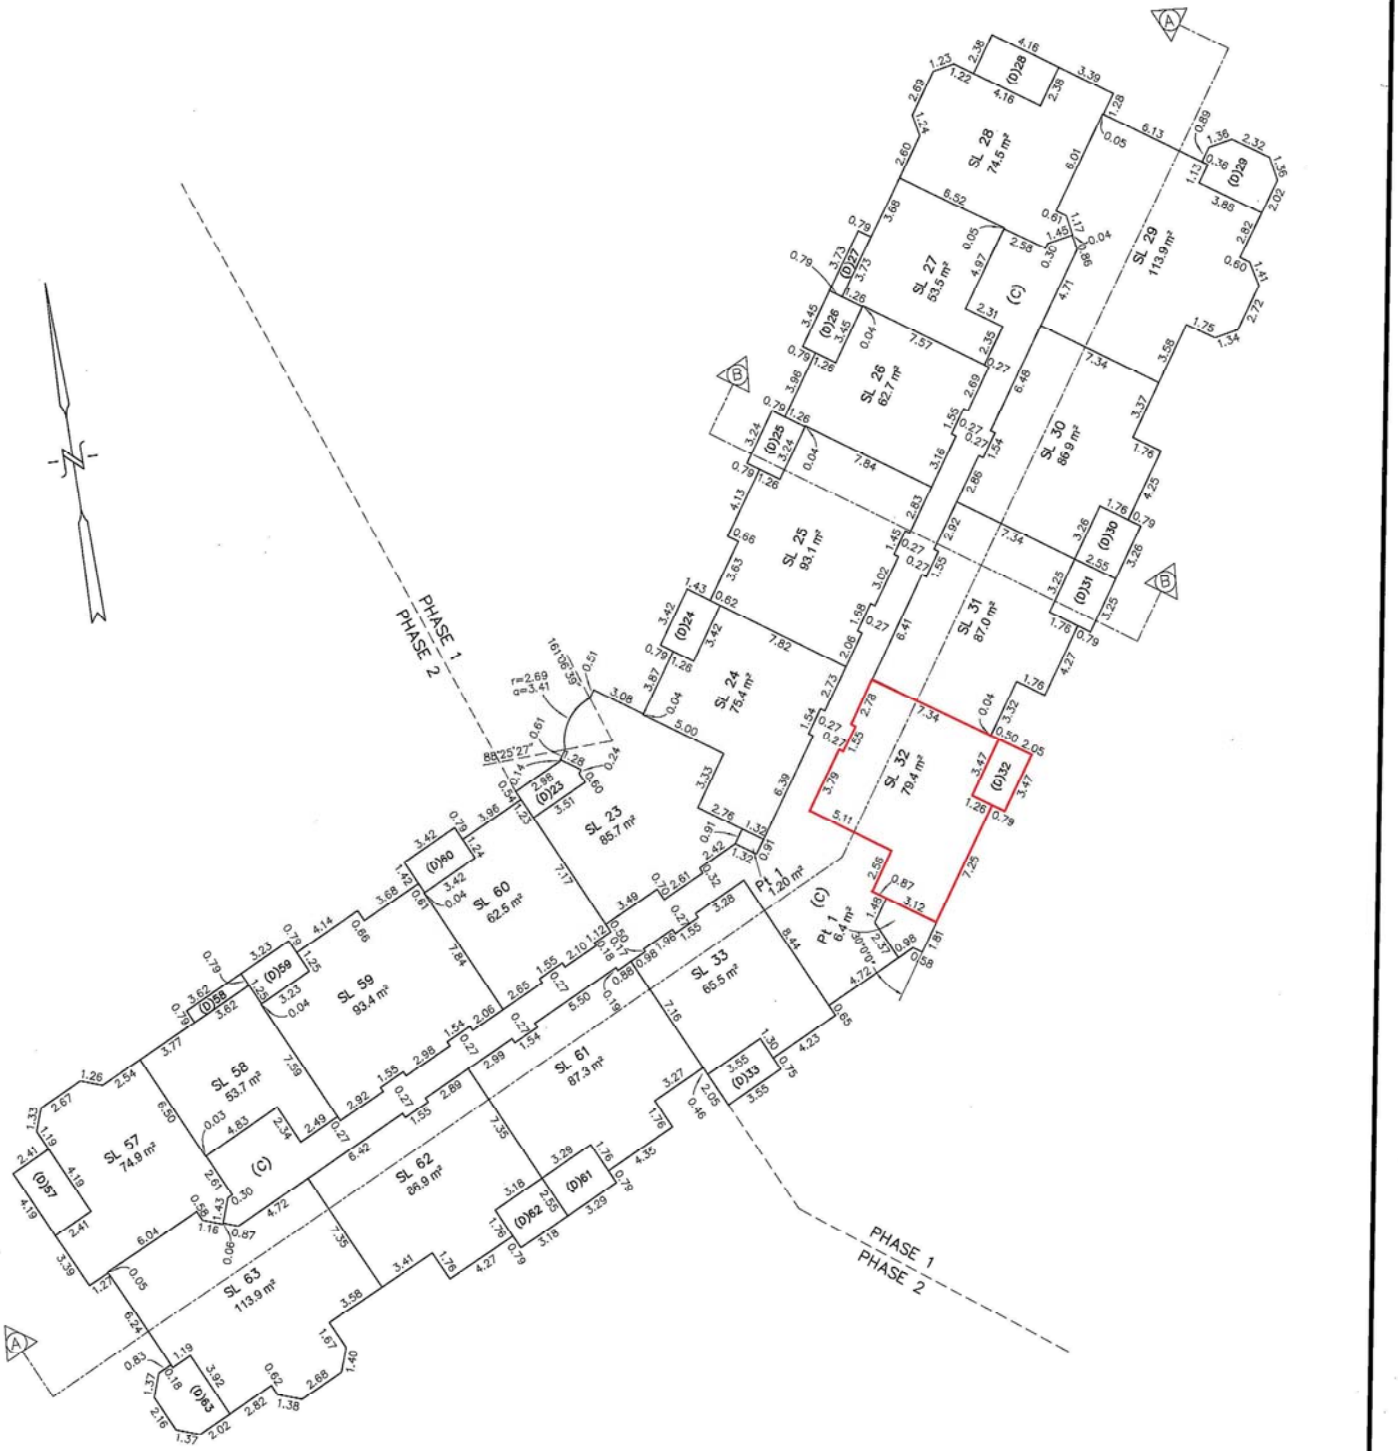

LEGEND

SL	DENOTES STRATA LOT
LCP	DENOTES LIMITED COMMON PROPERTY FOR STRATA LOT
(C)	DENOTES COMMON PROPERTY
(D)	DENOTES DECK – LIMITED COMMON PROPERTY FOR STRATA LOT
Pt	DENOTES PART OF STRATA LOT

STRATA LOTS ARE DEFINED BY THE CENTRE OF DEMISING WALLS, THE OUTSIDE FACE OF OUTSIDE WALLS AND THE HALL SIDE OF HALL WALLS.

FILE 25022 FB 1199

DATED THIS 23rd DAY OF SEPTEMBER, 2009.

J.R. SHORTT, B.C.L.S.