SHEET 1 OF 1 SHEETS

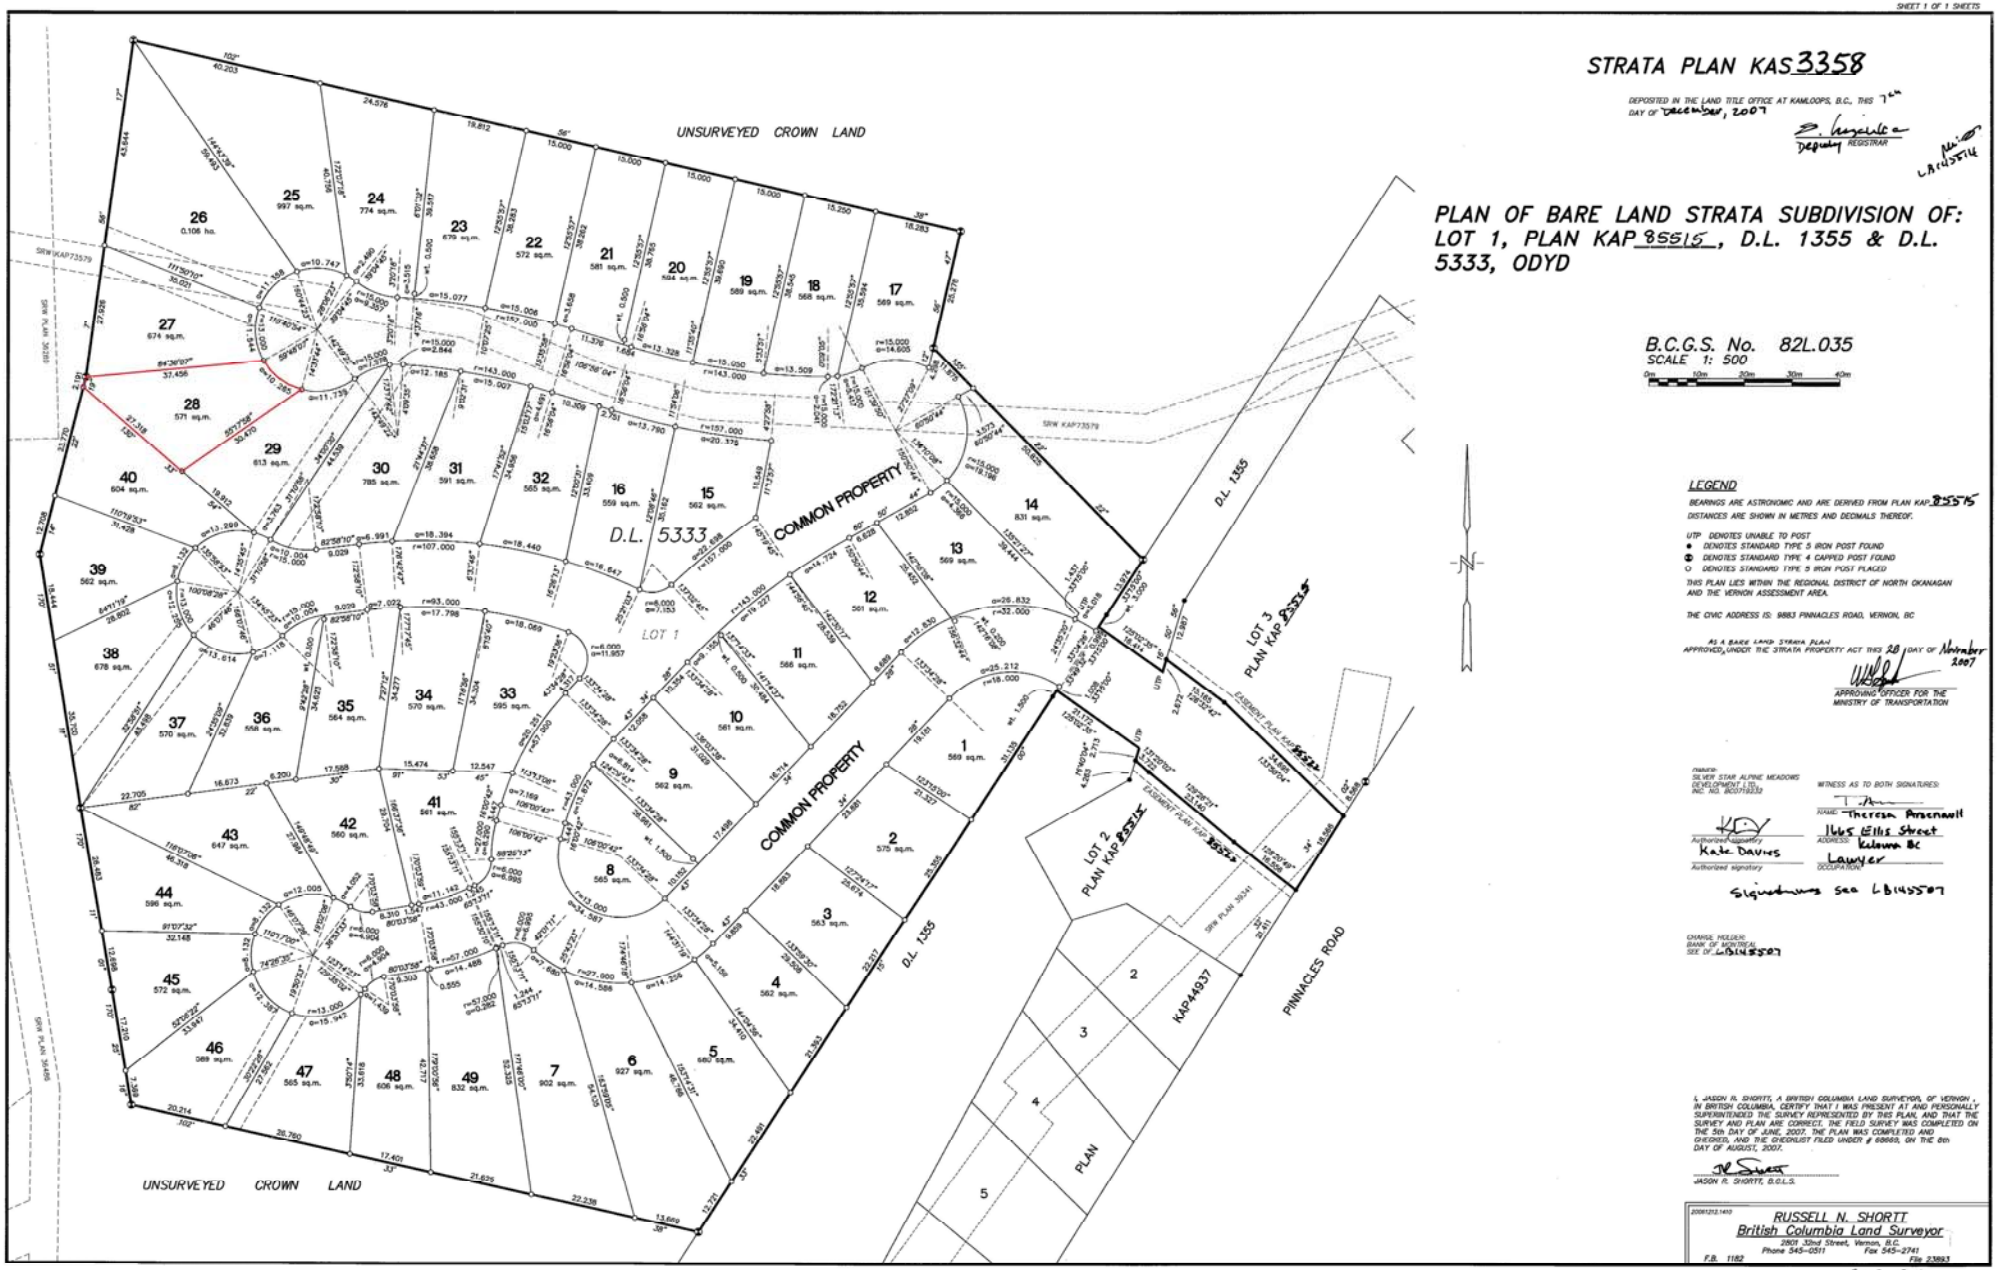

STRATA PLAN KAS3358

DEPOSITED IN THE LAND TITLE OFFICE AT KAMLOOPS, B.C., THIS 7th DAY OF December, 2007

D. Lazenby
DEPUTY REGISTRAR

PLAN OF BARE LAND STRATA SUBDIVISION OF: LOT 1, PLAN KAP 85515, D.L. 1355 & D.L. 5333, ODYD

B.C.G.S. No. 82L.035
SCALE 1: 500
0m 10m 20m 30m 40m

LEGEND

BEARINGS ARE ASTRONOMIC AND ARE DERIVED FROM PLAN KAP 85515
DISTANCES ARE SHOWN IN METRES AND DECIMALS THEREOF.

UTP DENOTES UNABLE TO POST
● DENOTES STANDARD TYPE 5 IRON POST FOUND
⊕ DENOTES STANDARD TYPE 4 CAPPED POST FOUND
○ DENOTES STANDARD TYPE 5 IRON POST PLACED

THIS PLAN LIES WITHIN THE REGIONAL DISTRICT OF NORTH OKANAGAN AND THE VERNON ASSESSMENT AREA.

THE CIVIC ADDRESS IS: 9883 PINNACLES ROAD, VERNON, BC

AS A BARE LAND STRATA PLAN APPROVED UNDER THE STRATA PROPERTY ACT THIS 28 DAY OF November 2007

APPROVING OFFICER FOR THE MINISTRY OF TRANSPORTATION

(name)
SILVER STAR ALPINE MEADOWS DEVELOPMENT LTD., INC. NO. BC0719233

Authorized signatory
Kate Davies
Authorized signatory

WITNESS AS TO BOTH SIGNATURES:

NAME: Theresa Peschanell
ADDRESS: 1665 Ellis Street Kelowna BC
OCCUPATION: Lawyer

Signatures see LB145507

CHARGE HOLDER: BANK OF MONTREAL SEE OF LB145507

I, JASON R. SHORTT, A BRITISH COLUMBIA LAND SURVEYOR, OF VERNON, IN BRITISH COLUMBIA, CERTIFY THAT I WAS PRESENT AT AND PERSONALLY SUPERINTENDED THE SURVEY REPRESENTED BY THIS PLAN, AND THAT THE SURVEY AND PLAN ARE CORRECT. THE FIELD SURVEY WAS COMPLETED ON THE 5th DAY OF JUNE, 2007. THE PLAN WAS COMPLETED AND CHECKED, AND THE CHECKLIST FILED UNDER # 68660, ON THE 6th DAY OF AUGUST, 2007.

JASON R. SHORTT, B.C.L.S.

20061212.1410
RUSSELL N. SHORTT
British Columbia Land Surveyor
2801 32nd Street, Vernon, B.C.
Phone 545-0511 Fax 545-2741
F.B. 1182 File 23893

02-013-18843